AMARR

CLASSICA Collection™

CARRIAGE HOUSE GARAGE DOORS

Sample Door Elevations (9' Wide)

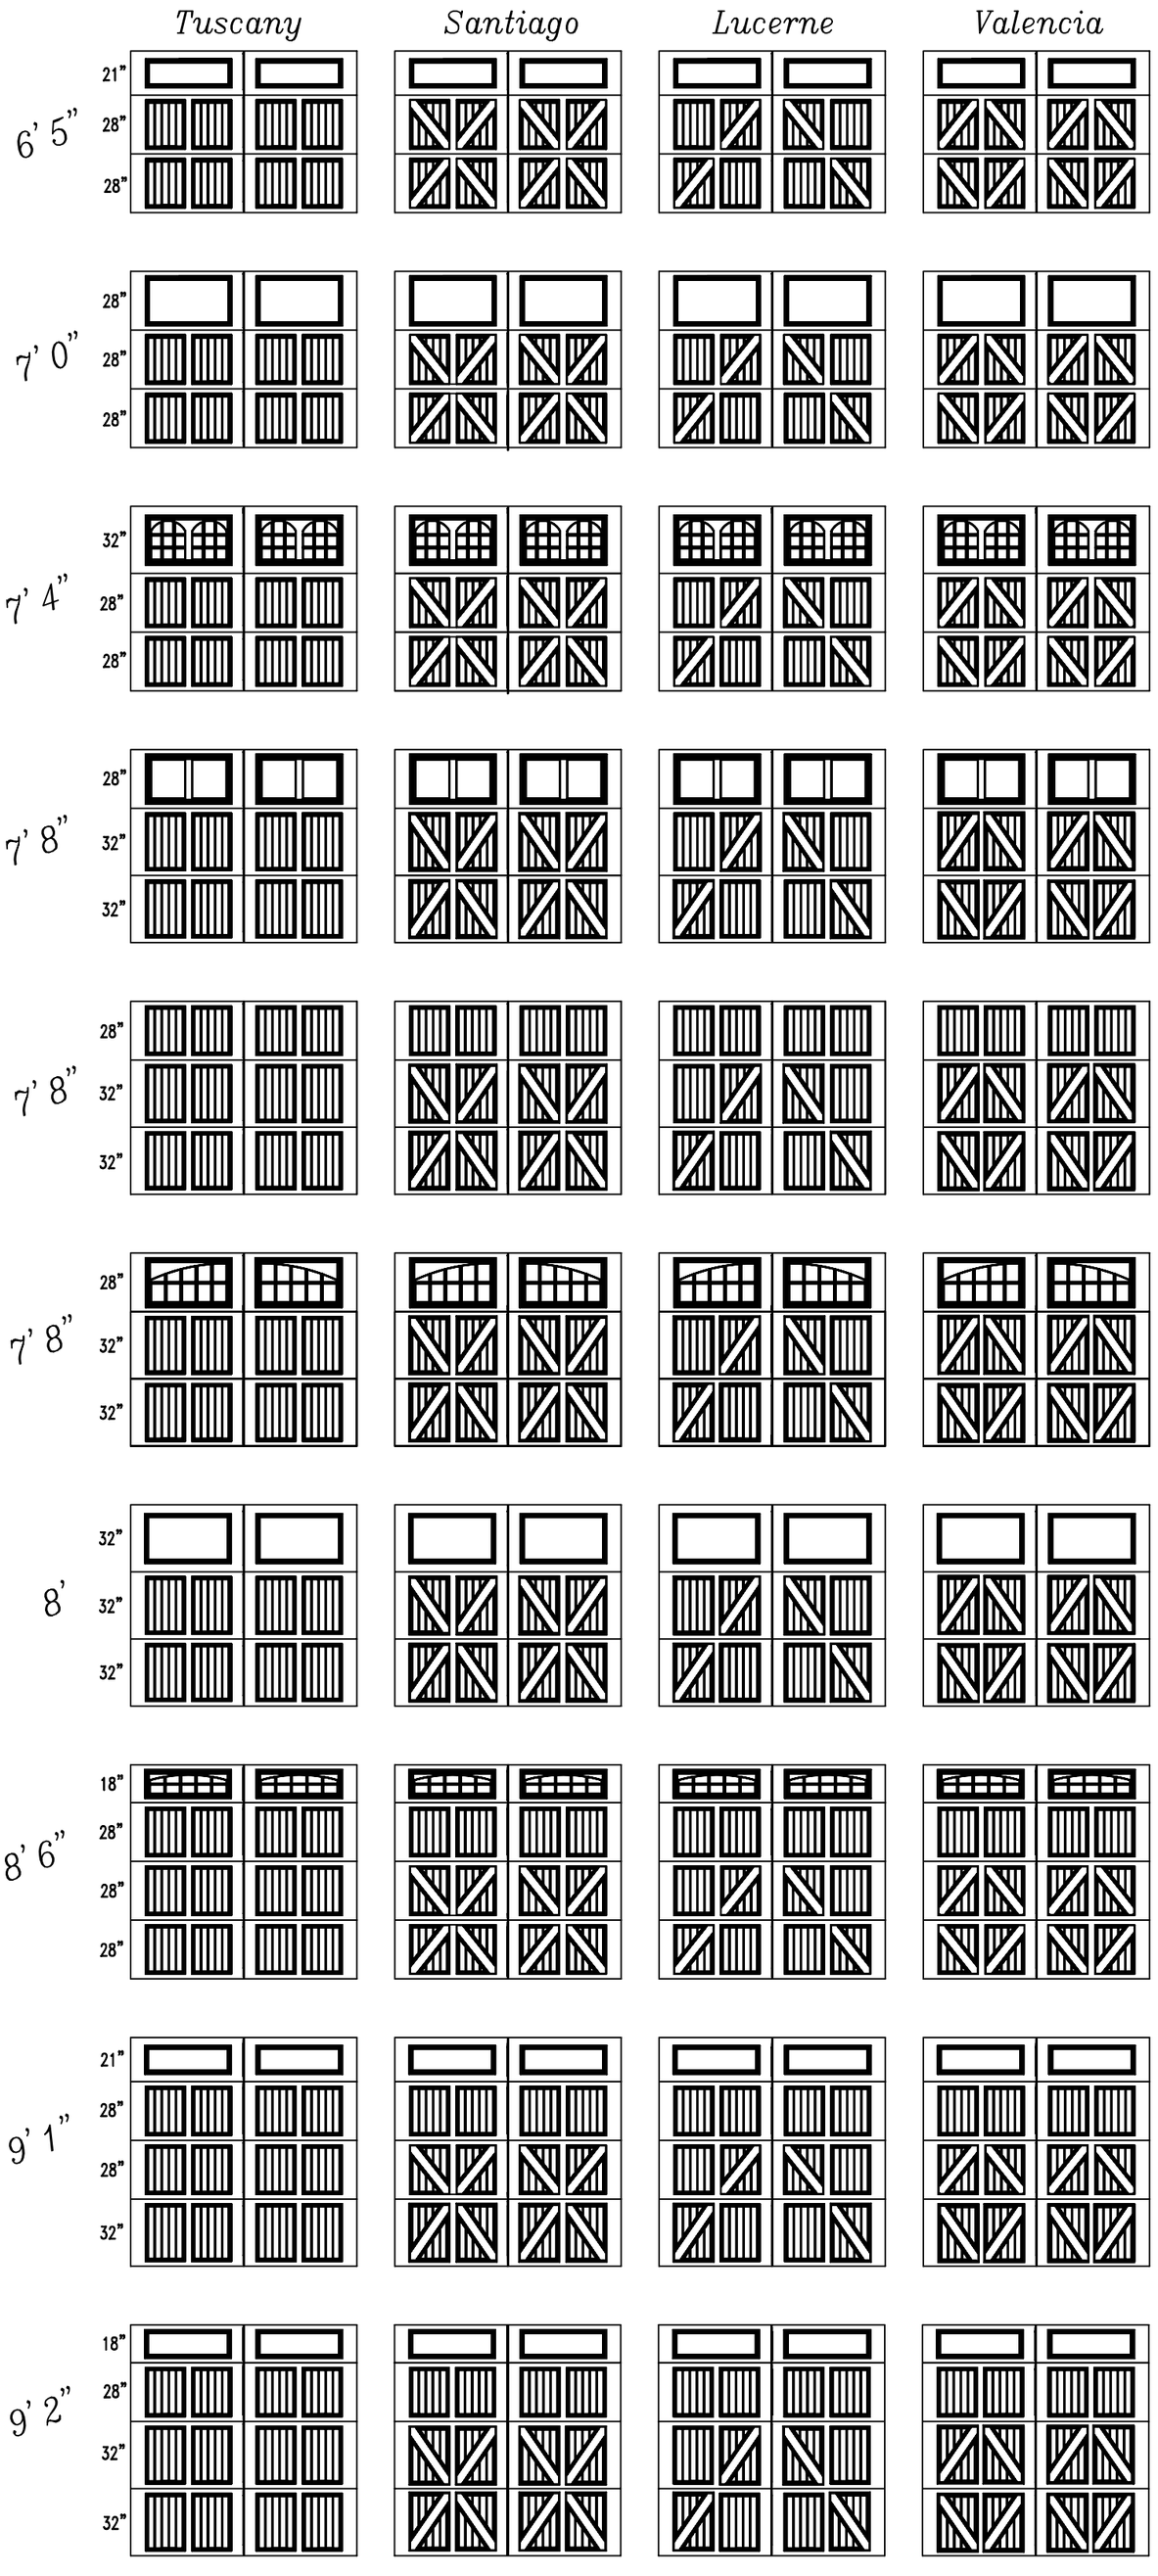

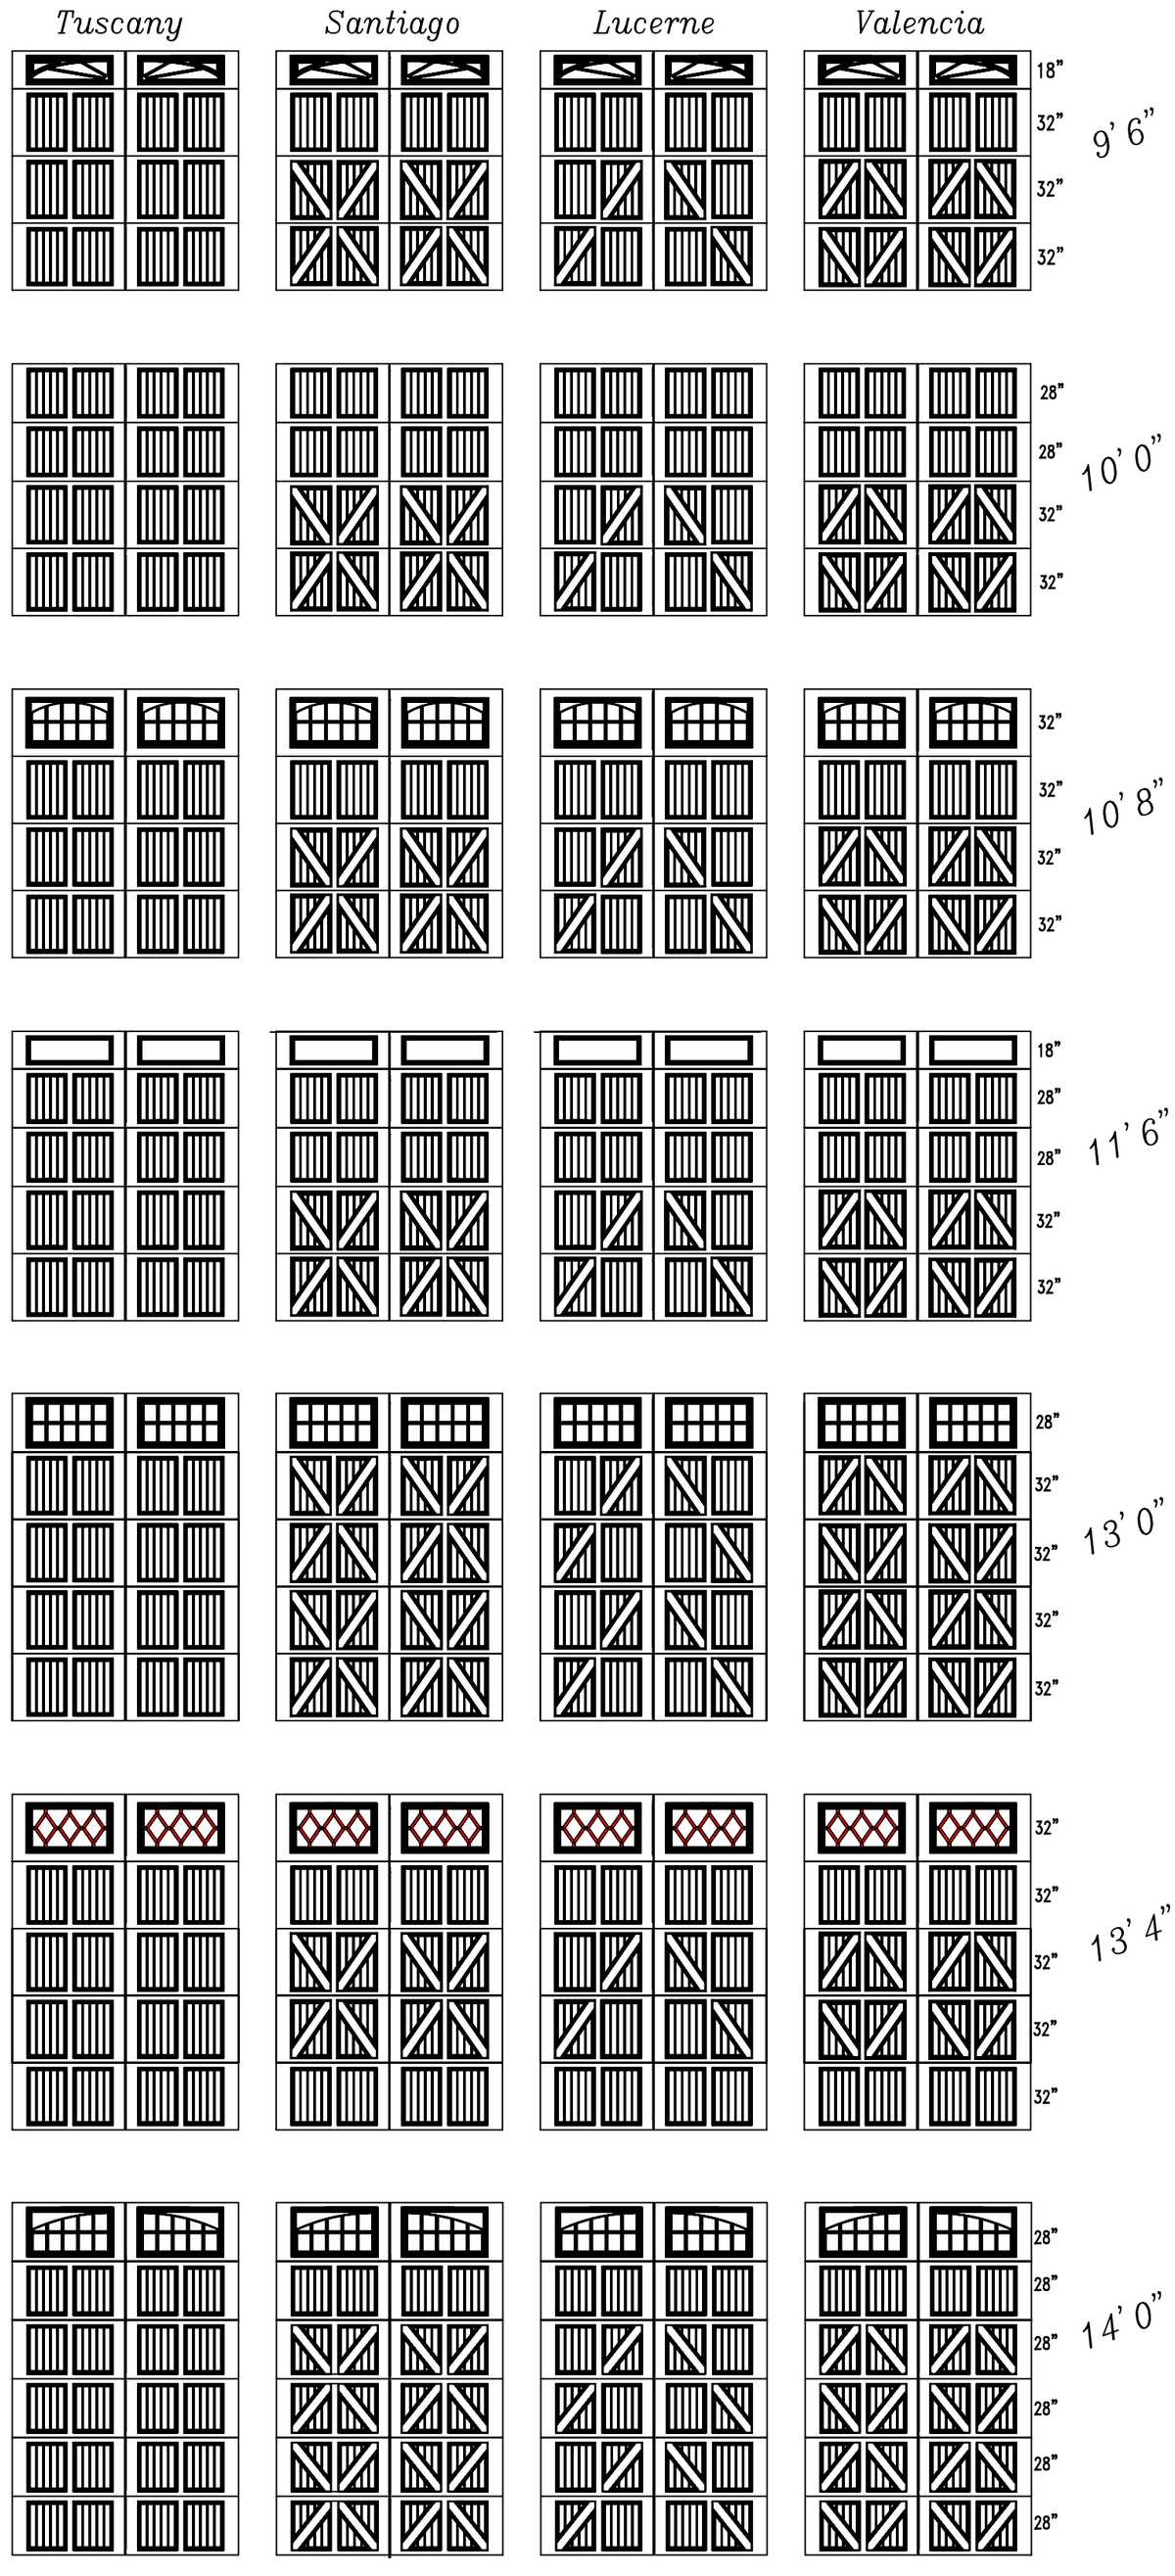

Actual section arrangement and position of glazing may vary according to your customers needs.

Amarr

165 CARRIAGE COURT WINSTON-SALEM, N.C. 27105